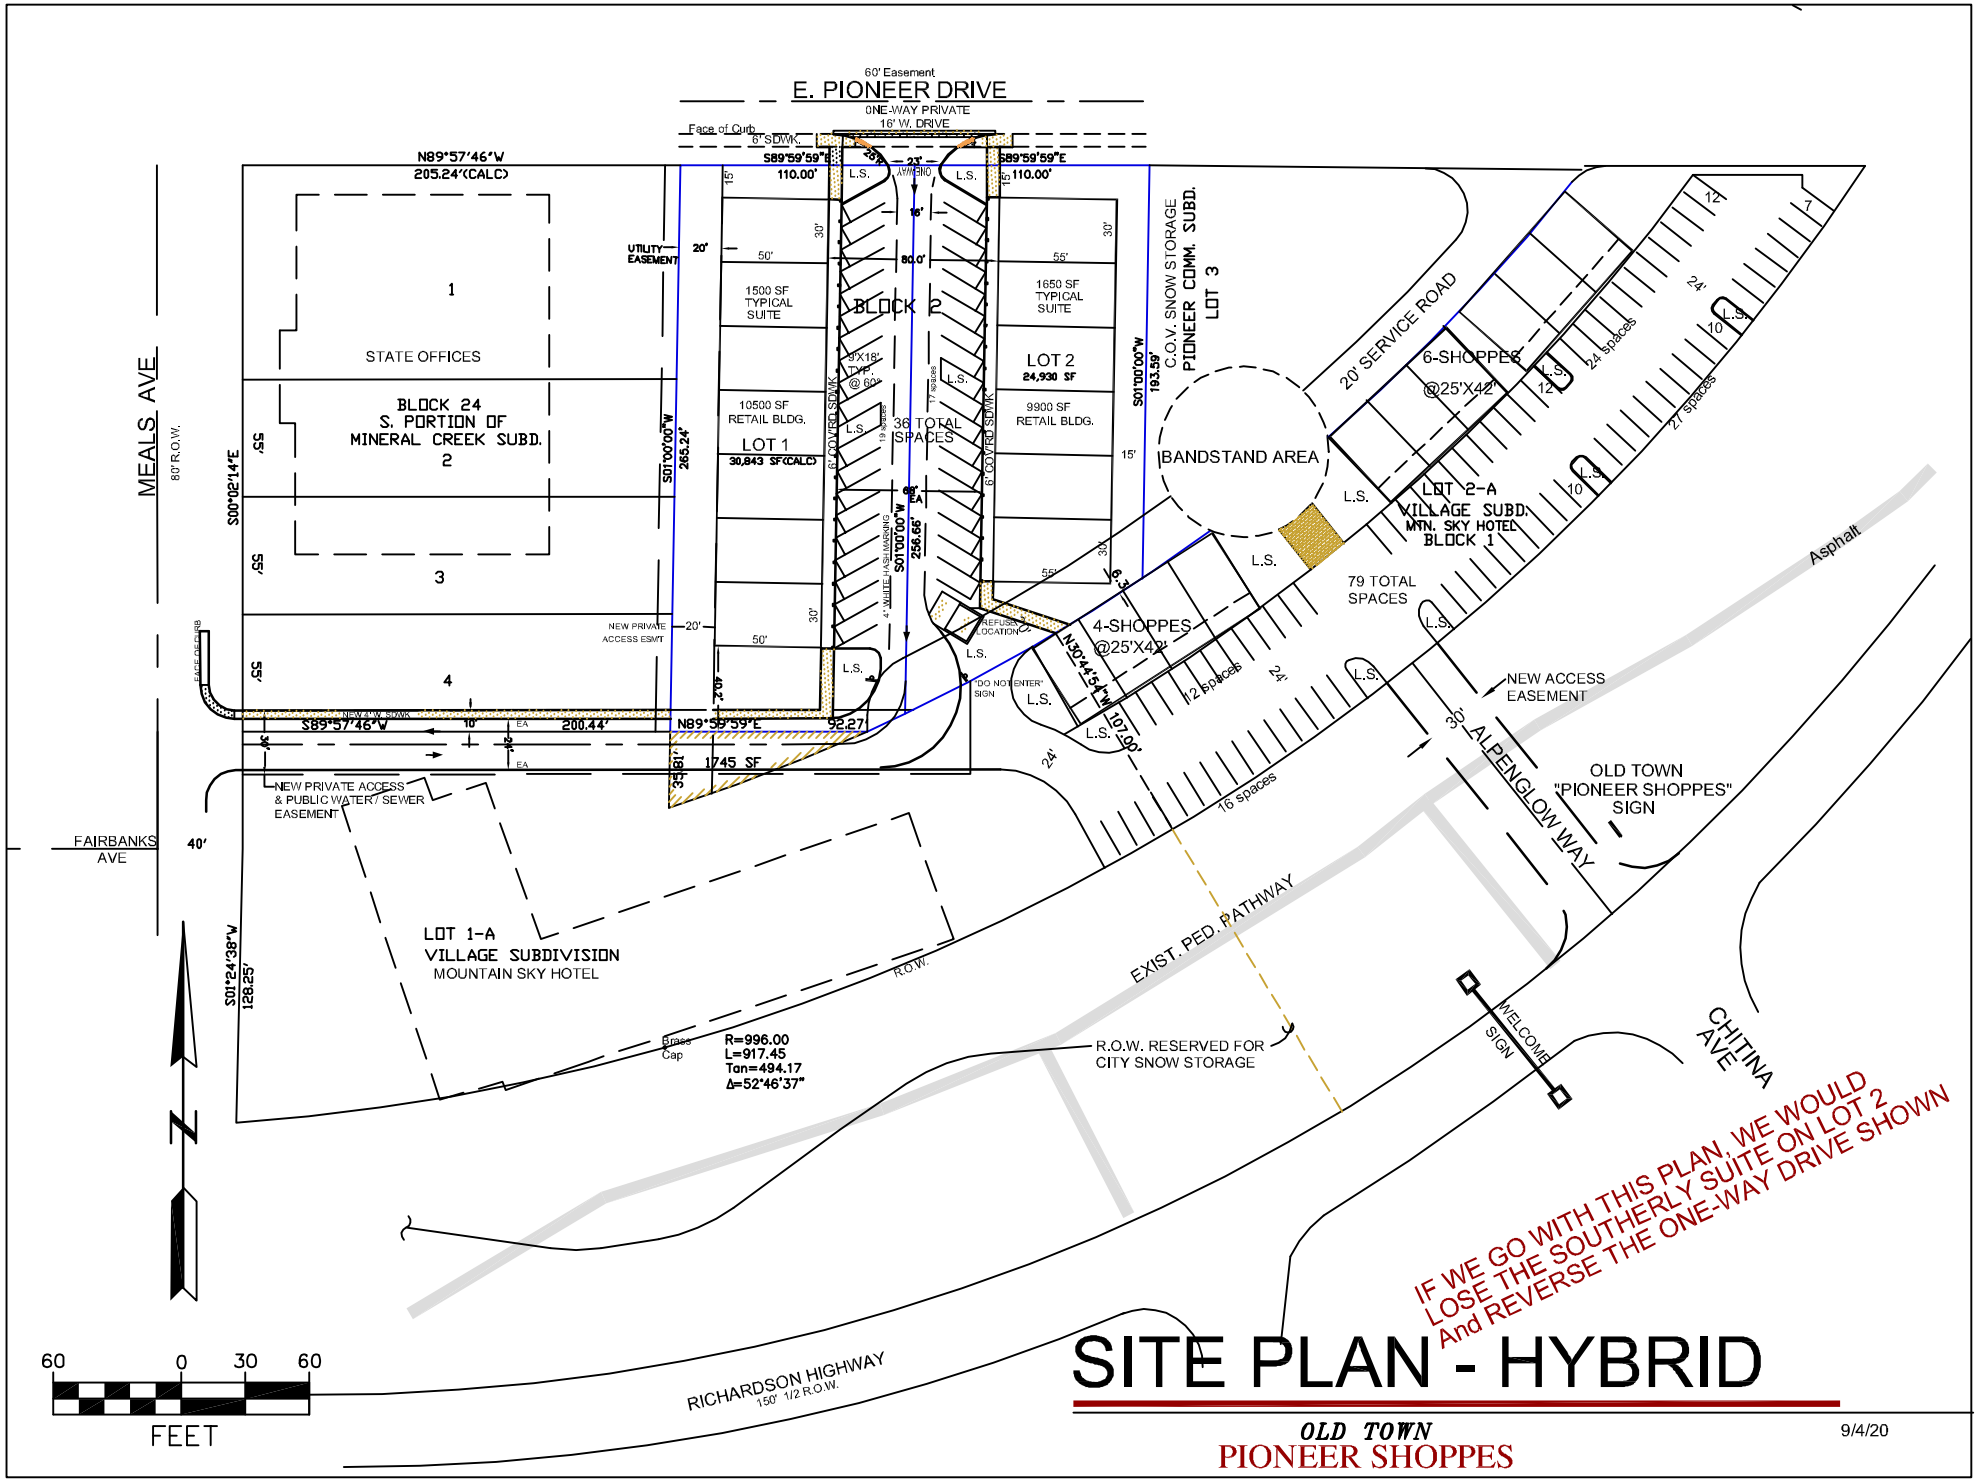

SITE PLAN - HYBRID

OLD TOWN
PIONEER SHOPPES

9/4/20